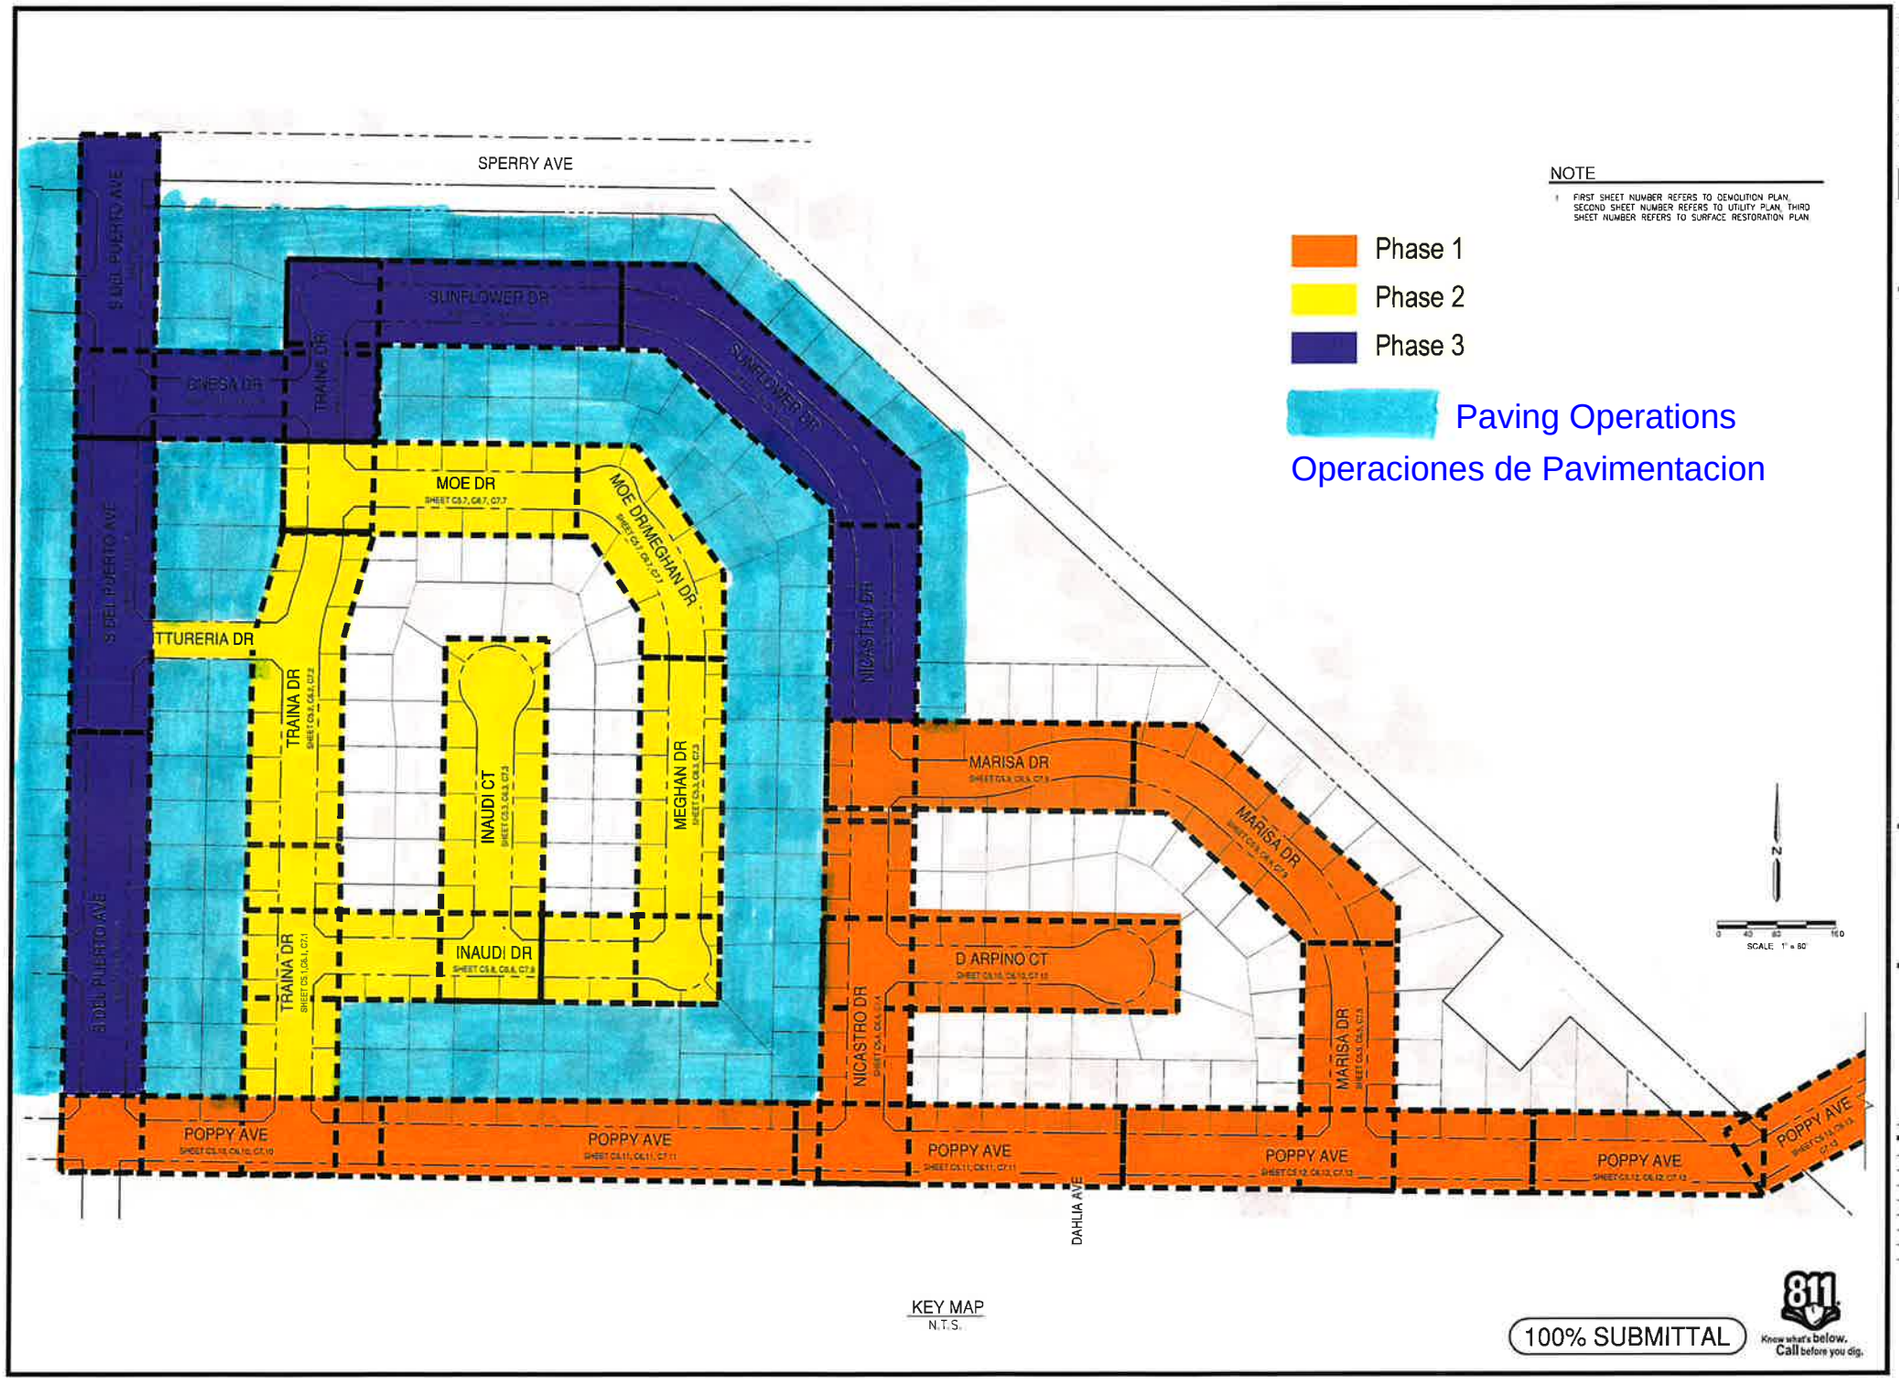

NOTE

1. FIRST SHEET NUMBER REFERS TO DEMOLITION PLAN, SECOND SHEET NUMBER REFERS TO UTILITY PLAN, THIRD SHEET NUMBER REFERS TO SURFACE RESTORATION PLAN

KEY MAP
N.T.S.

PLAN REVISIONS

NO.	DATE	REVISION
1	3/28/22	ADDENDUM #3

O'DELL ENGINEERING
1165 Scenic Drive, Suite A
Modesto, CA 95350
odellengineering.com

IMPROVEMENT PLANS
KINSHIRE WATERLINE REPLACEMENT & STREET FULL-DEPTH RECONSTRUCTION
PHASE 1B
PATTERSON, CALIFORNIA

KEY MAP

APPROVED:

DESIGNED:	VDF
DRAWN:	VDF/BC
CHECKED:	MP
SCALE:	1"=80'
DATE:	08/21/2020
JOB NO.:	36361
FILE NO.:	36361-IN DWG

SHEET NO.
C4.0
OF
55